



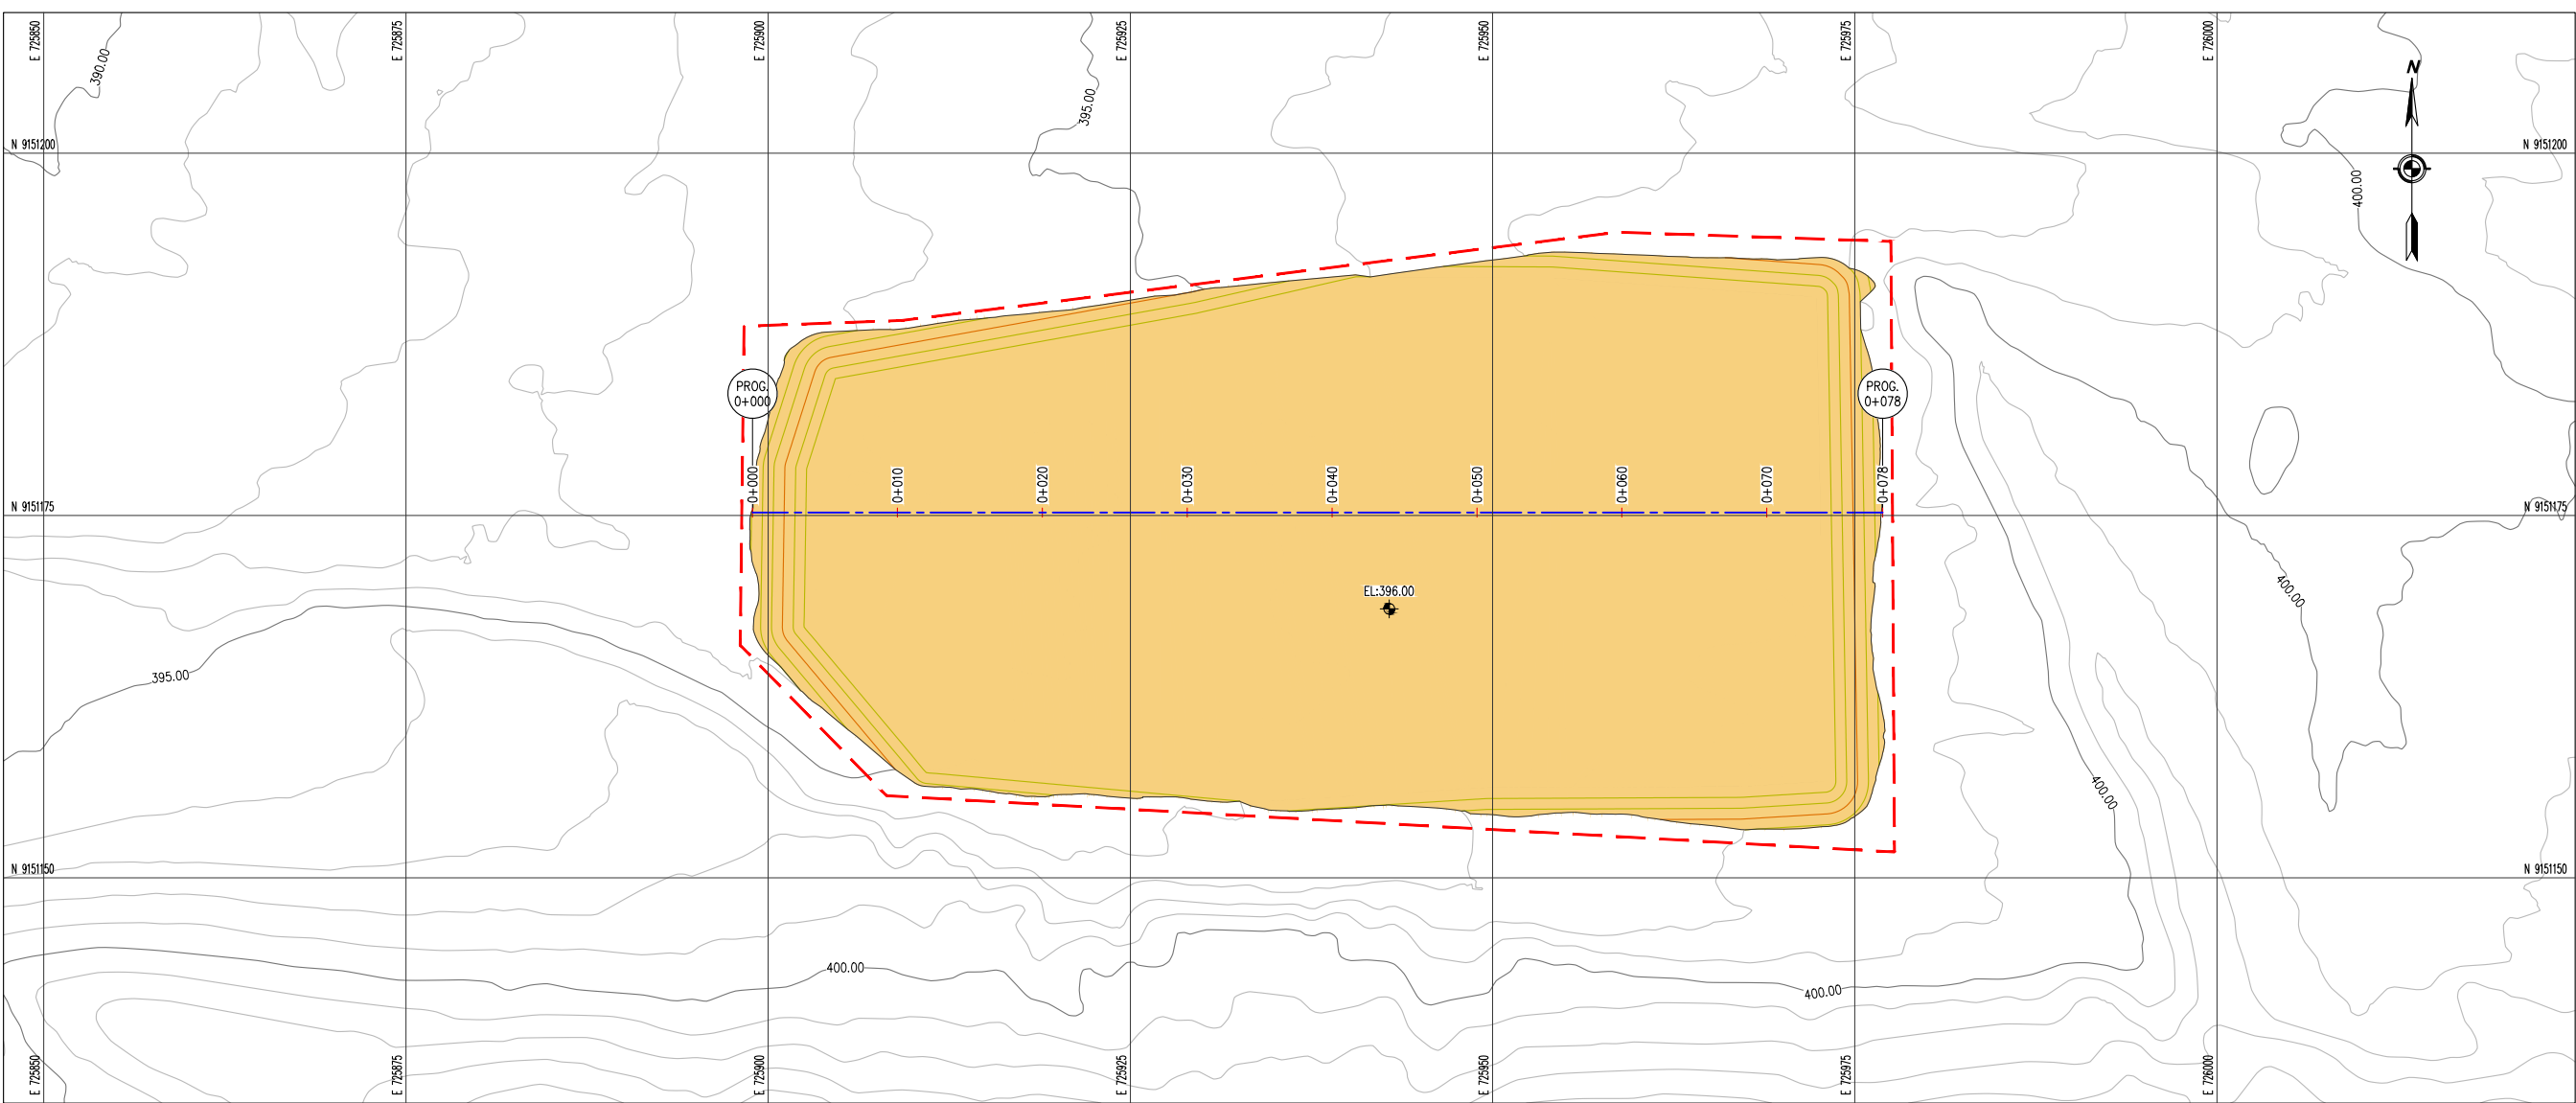

PLANTA – OFICINA OF 2.1
ESC. 1/500

LEYENDA PLANTA	
	CURVAS DE NIVEL TERRENO NATURAL
	ACCESOS
	LIMITE AREA AUXILIAR
	AREA DME

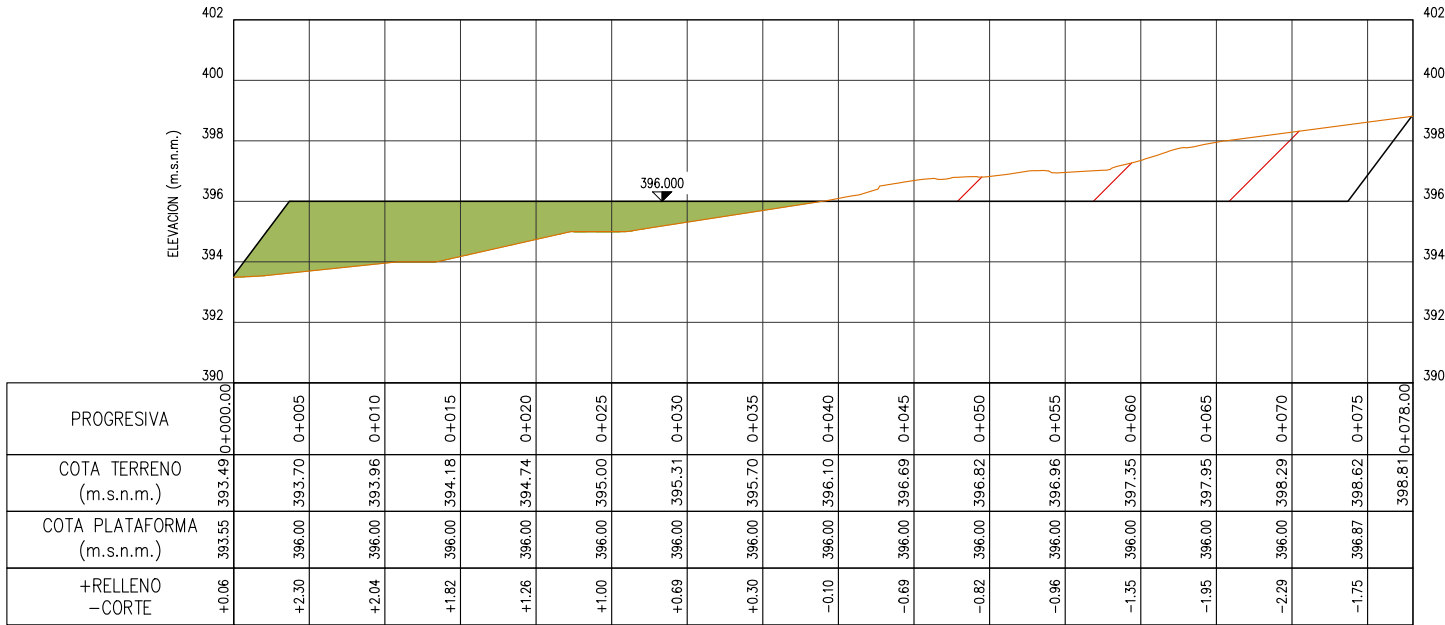

PERFIL LONGITUDINAL – OFICINA OF 2.1
ESC : HOR:1/500 – VER. 1/250

CUADRO DE AREAS Y VOLUMEN						
Km	Area Corte (m²)	Area Relleno (m²)	Vol Corte (m³)	Vol Relleno (m³)	Vol Acumulado Corte (m³)	Vol Acumulado Relleno (m³)
0+000.00	0.00	0.32	0.00	0.00	0.00	0.00
0+005.00	0.00	46.89	0.00	118.03	0.00	118.03
0+010.00	0.00	49.75	0.00	241.61	0.00	359.63
0+015.00	0.00	43.27	0.00	232.57	0.00	592.21
0+020.00	0.00	35.08	0.00	195.90	0.00	788.10
0+025.00	0.00	26.13	0.00	153.02	0.00	941.12
0+030.00	0.00	16.47	0.00	106.49	0.00	1047.61
0+035.00	1.29	6.38	3.23	57.12	3.23	1104.73
0+040.00	5.52	0.48	17.03	17.15	20.26	1121.88
0+045.00	16.35	0.00	54.68	1.20	74.94	1123.08
0+050.00	29.15	0.00	113.75	0.00	188.69	1123.08
0+055.00	39.66	0.00	172.01	0.00	360.70	1123.08
0+060.00	50.71	0.00	225.92	0.00	586.62	1123.08
0+065.00	64.39	0.00	287.75	0.00	874.37	1123.08
0+070.00	75.85	0.00	350.60	0.00	1224.97	1123.08
0+075.00	54.53	0.00	325.95	0.00	1550.92	1123.08
0+078.00	0.15	0.00	82.01	0.00	1632.94	1123.08

LEYENDA PERFIL	
	COTA TERRENO
	COTA PLATAFORMA
	CORTE
	RELLENO

REVISIÓN DE DOCUMENTOS TÉCNICOS	
☐ A- ACEPTADO	
☐ B- ACEPTADO CON COMENTARIOS	
☐ C- RECHAZADO	
FIRMA _____	FECHA _____

